FIRST FLOOR:	1991 SQ.FT.
SECOND FLOOR:	1970 SQ.FT.
THIRD/ATTIC:	1119 SQ.FT.
BONUS ROOM:	
TOTAL:	5080 SQ.FT.

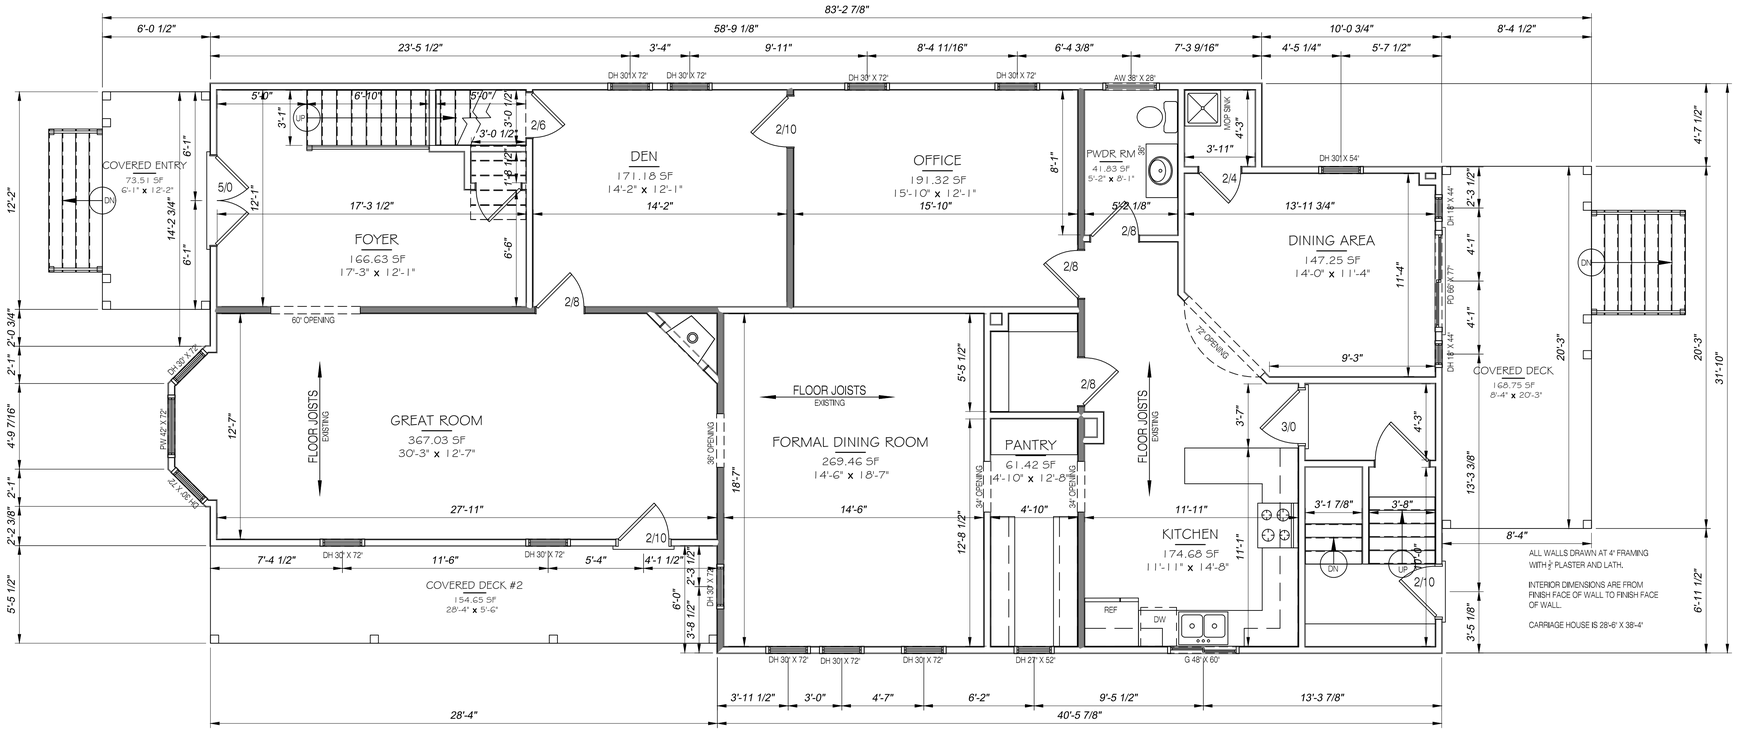

N

EXISTING FIRST FLOOR PLAN

SCALE: 1/4" = 1'-0"

REV. NO.	DATE	DESCRIPTION

CHRISTINA DESIGNS CD
CHRISTINA DESIGNS
920-740-4514
Christina@ChristinaDesigns.net

Architect:
Daniel J. Meissner
AIA, LLC
1230 E. Columet Street Appleton, WI
920.428.0982

EXISTING BUILDING PLAN:
WILL STEINER
1705 OSHKOSH AVE
OSHKOSH, WI

DATE
9-28-2023
SHEET
A1.0
PROJECT NUMBER
2309-107

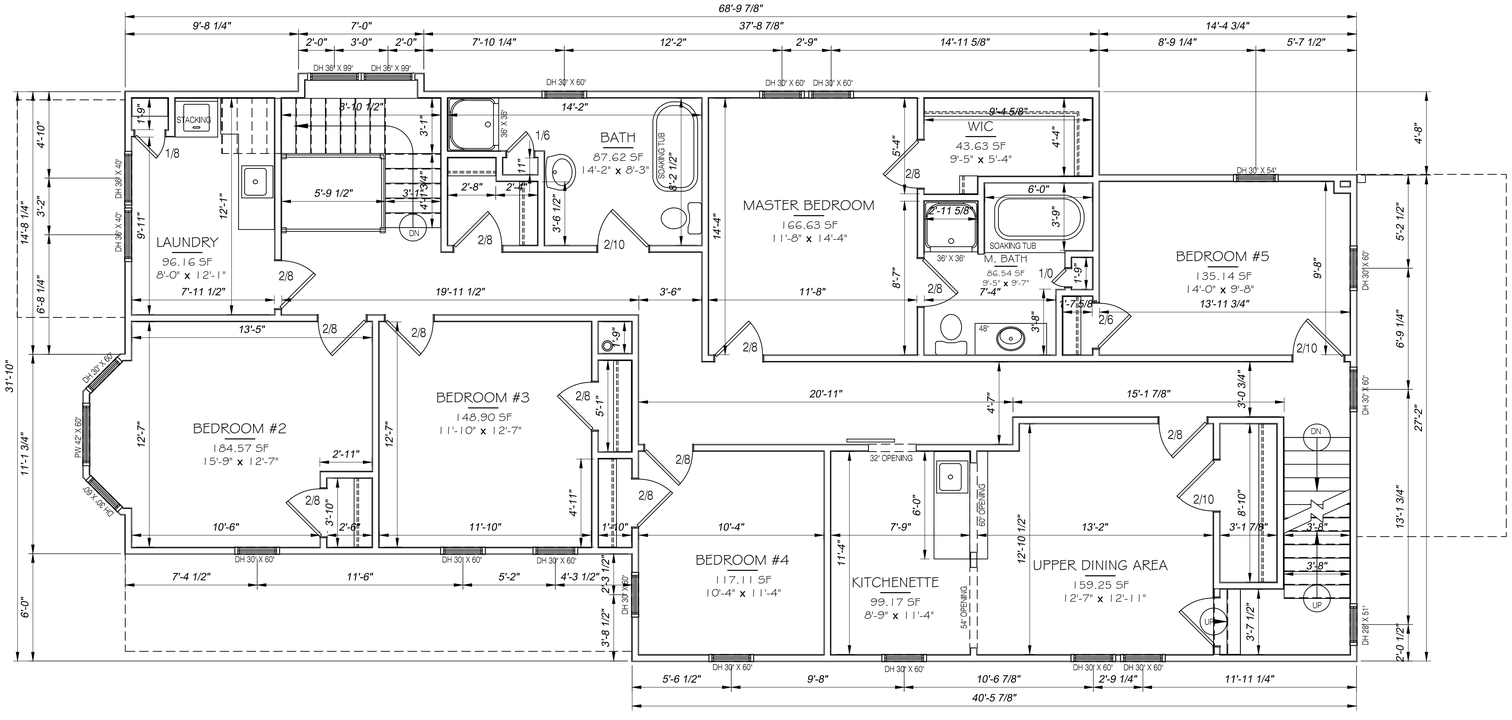

N EXISTING SECOND FLOOR PLAN

SCALE: 1/4" = 1'-0"

REV. NO.	DATE	DESCRIPTION

CHRISTINA DESIGNS CD
CHRISTINA DESIGNS
920-740-4514
Christina@ChristinaDesigns.net

Architect:
Daniel J. Meissner
AIA, LLC
1230 E. Calumet Street Appleton, WI
920.428.0982

EXISTING BUILDING PLAN:
WILL STEINER
1705 OSHKOSH AVE
OSHKOSH, WI

DATE
9-28-2023
SHEET
A2.0
PROJECT NUMBER
2309-107

EXISTING THIRD/ATTIC FLOOR PLAN

SCALE: 1/4" = 1'-0"

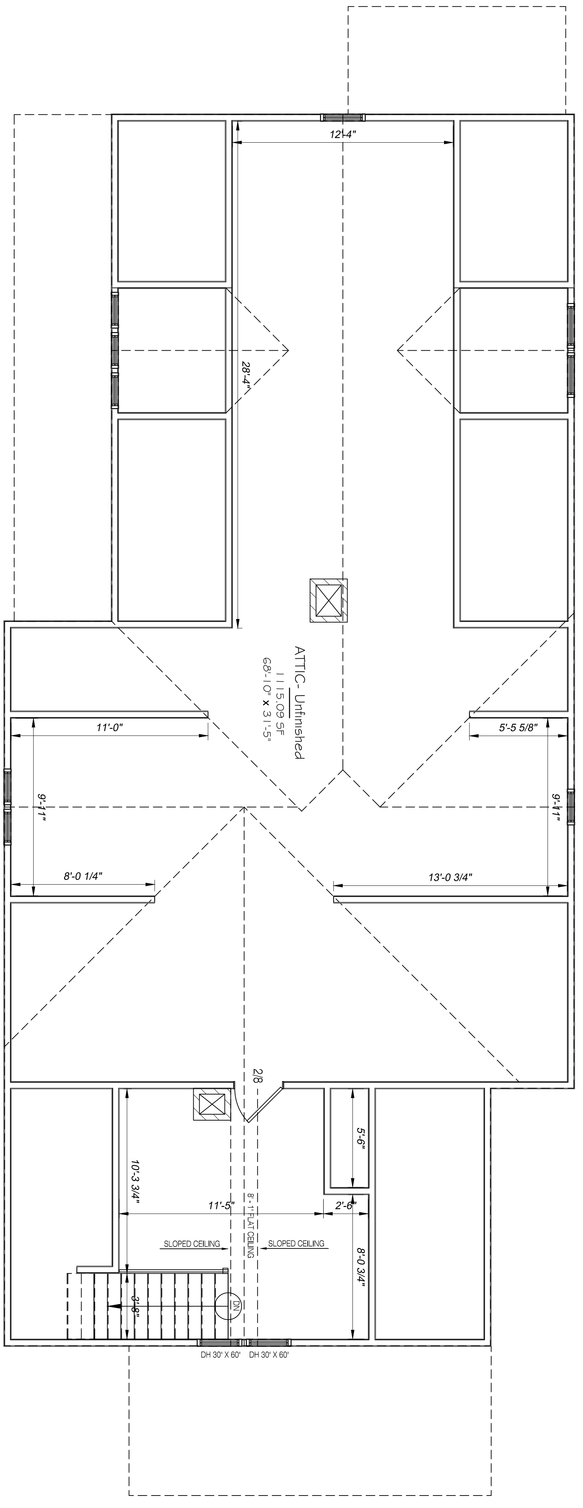

EXISTING BUILDING PLAN:
WILL STEINER

1705 OSHKOSH AVE
OSHKOSH, WI

Architect:
Daniel J. Meissner
AIA, LLC
1230 E. Calumet Street Appleton, WI
920.428.0982

CHRISTINA CD DESIGNS
CHRISTINA DESIGNS
920-740-4514
Christina@ChristinaDesigns.net

REV. NO.	DATE	DESCRIPTION

PROJECT NUMBER 2309-107

SHEET A3.0

DATE 9-28-2023