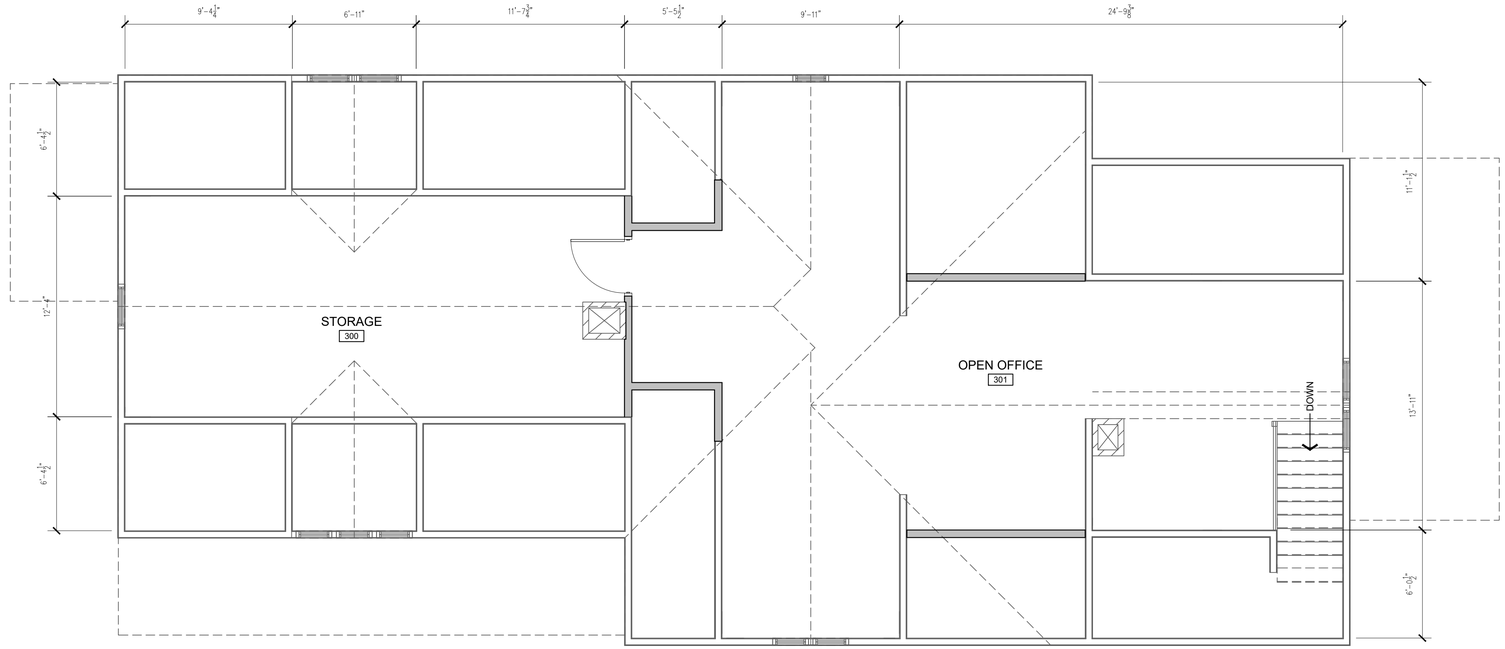

Third Floor Proposed Plan

SCALE: 1/4" = 1'-0"

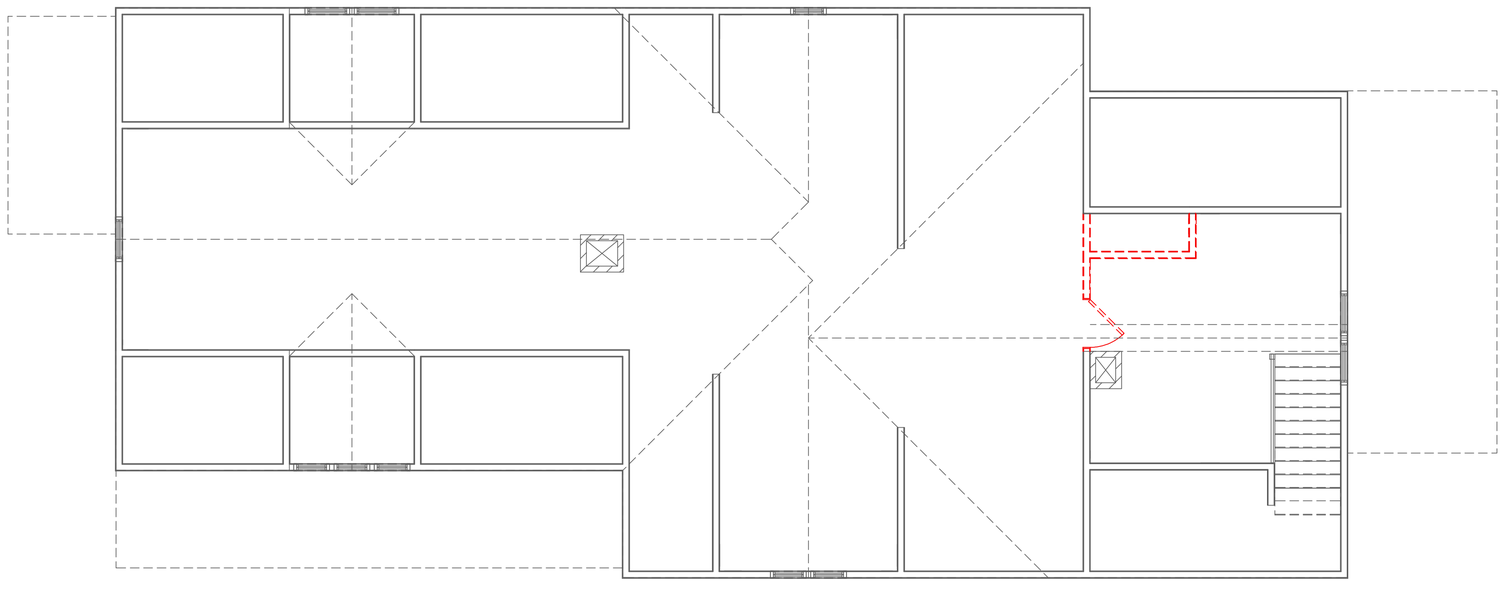

Third Floor Demo Plan

SCALE: 1/4" = 1'-0"

VISION
ARCHITECTURE, LLC
3026 Buttercup Road
Neenah, WI 54956
920-904-4300
www.vision-architecture.net

Proposed Renovation For:

1705 Oshkosh Avenue

Oshkosh, Wisconsin

Issue Date: 6/23/2026

Revisions:

A1.3